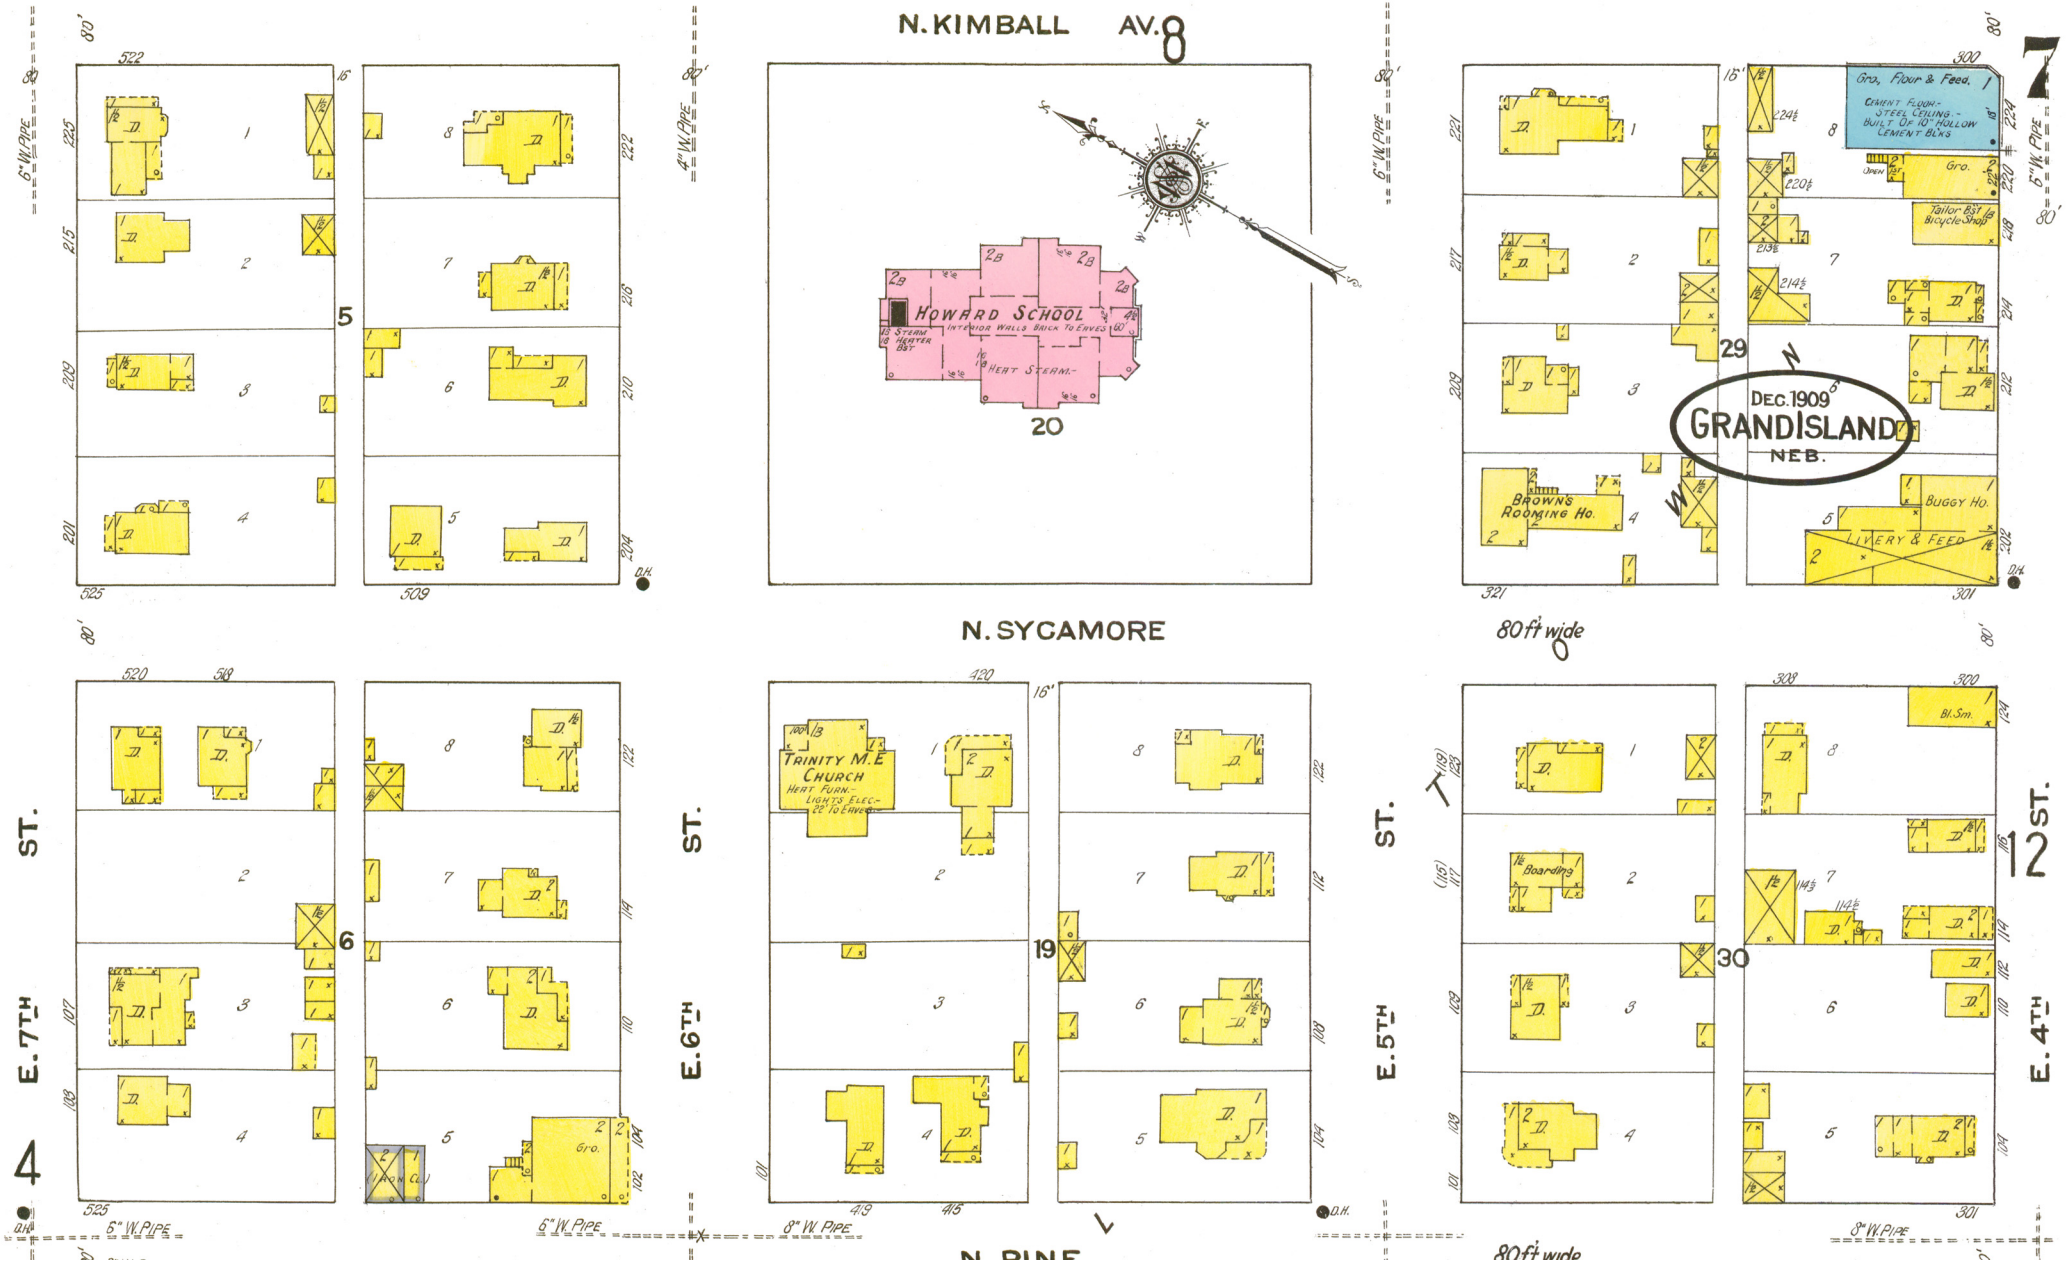
N. KIMBALL AV.
N. SYCAMORE
N. PINE
E. 7TH ST.
E. 6TH ST.
E. 5TH ST.
E. 4TH ST.
HOWARD SCHOOL
INTERIOR WALLS BRICK TO EAVES
HEAT STEAM.
TRINITY M.E. CHURCH
HEAT FURN.
LIGHTS ELEC.
22' TO EAVES
Gro. Flour & Feed.
CEMENT FLOOR.
STEEL CEILING.
BUILT OF 10" HOLLOW CEMENT BLKS
Gro.
Tailor Bst & Bicycle Shop
BROWNS ROOMING HO.
LIVERY & FEED
BUGGY HO.
Boarding
Bl. Sm.
DEC. 1909
GRANDISLAND
NEB.
80 ft wide
6" W. PIPE
4" W. PIPE
8" W. PIPE
D.H.