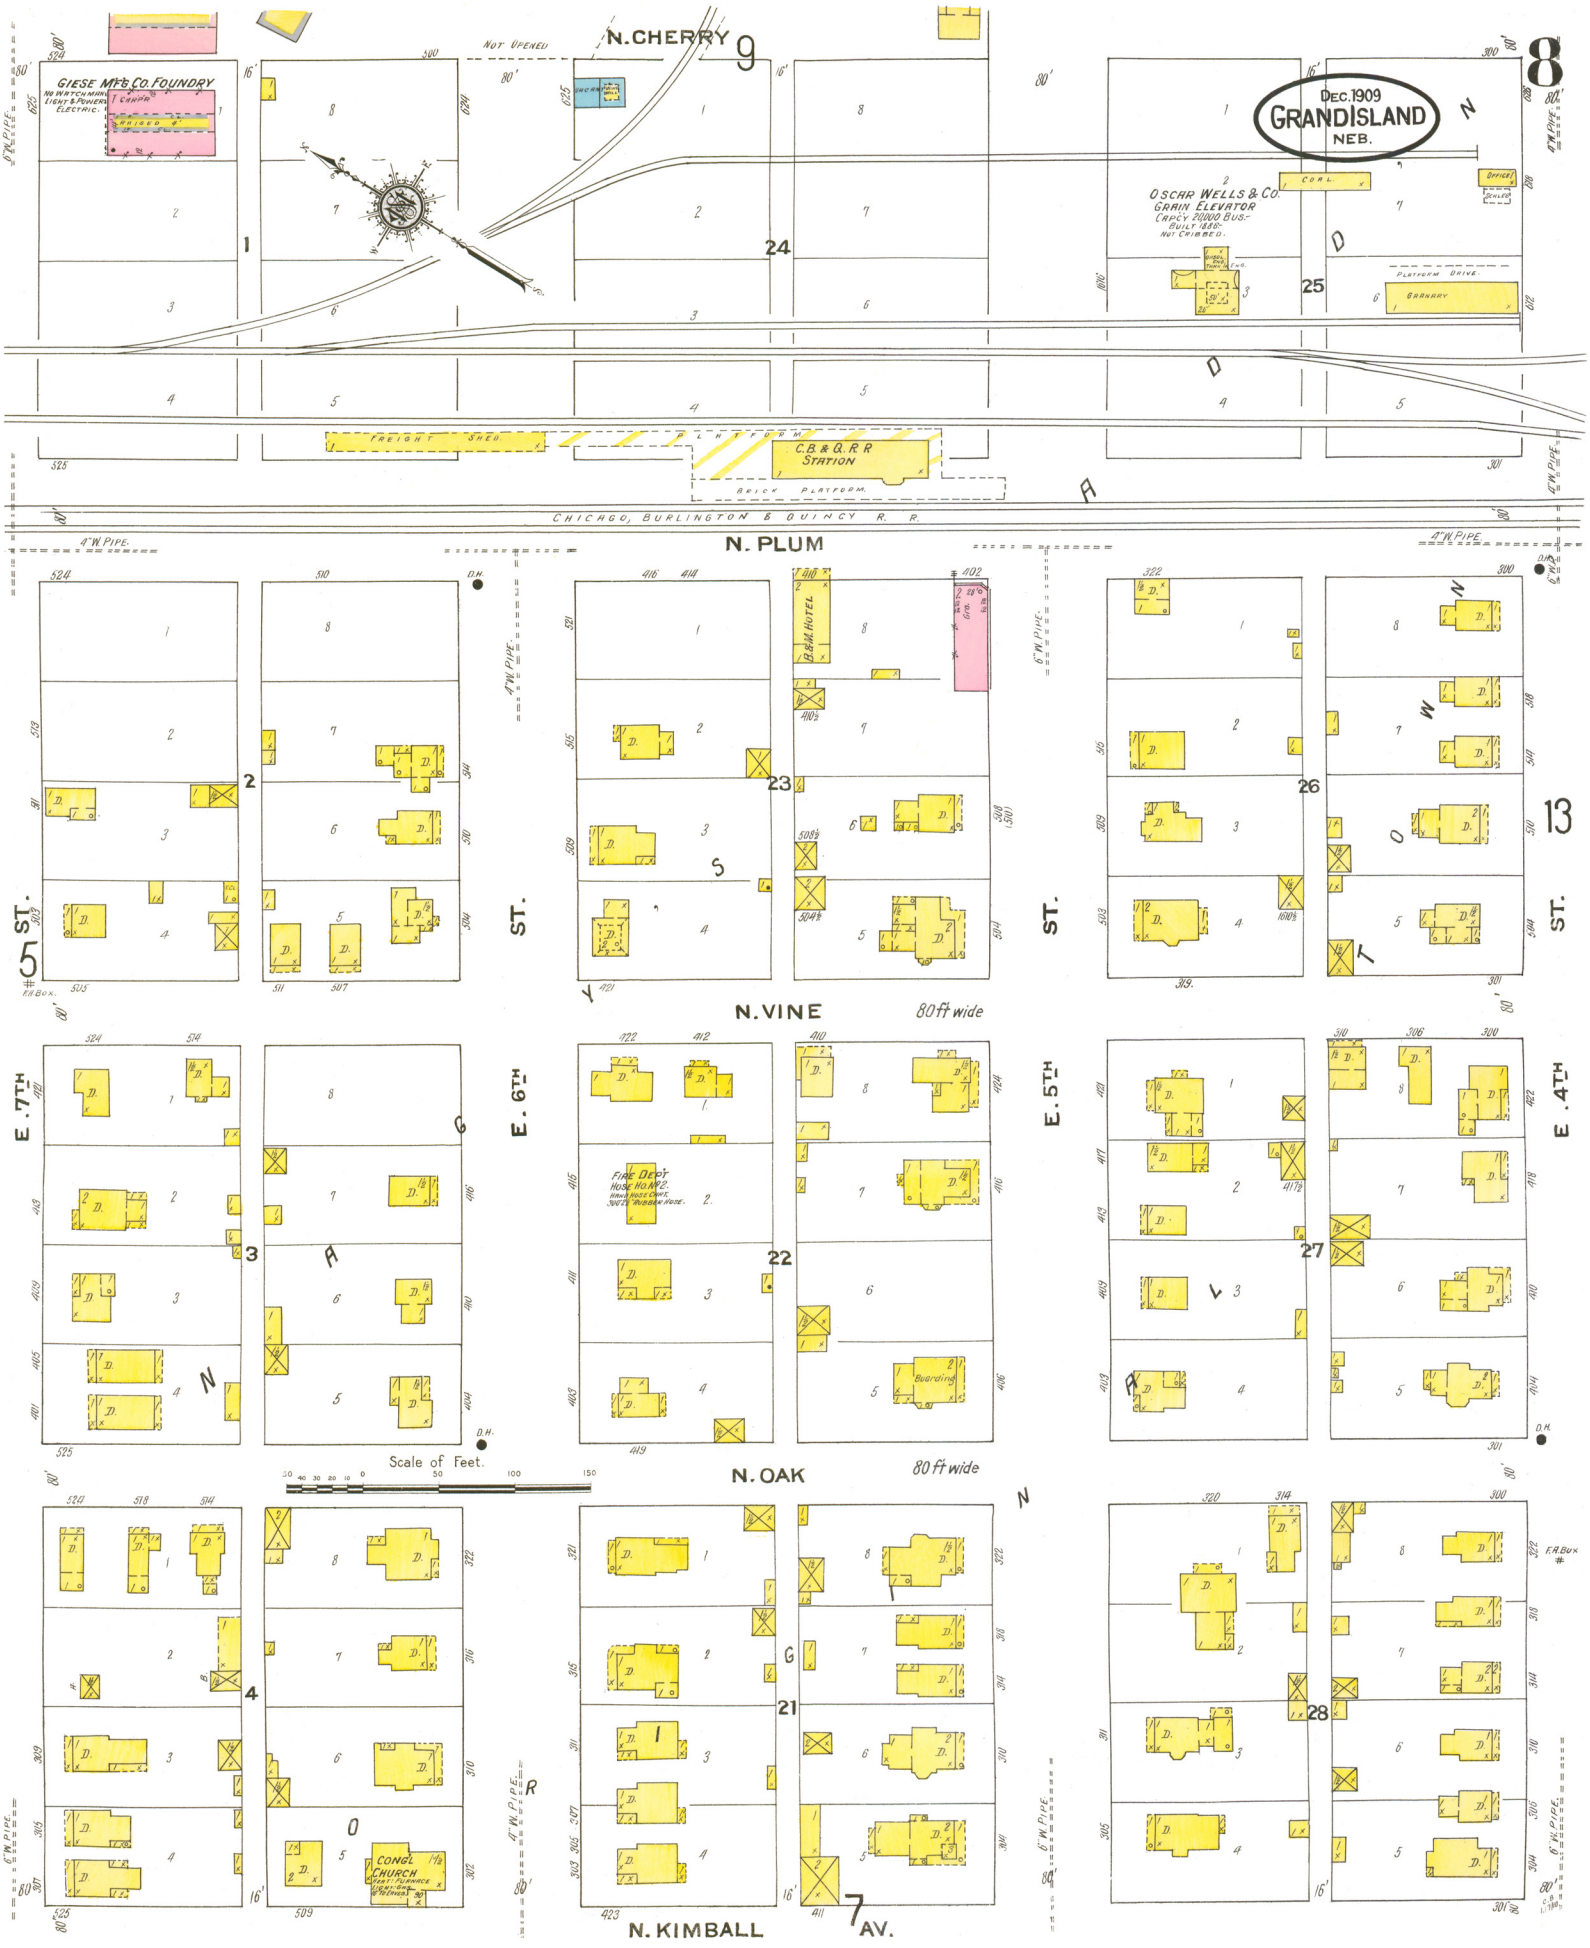
N. CHERRY
NOT OPENED
GIESE Mfg Co. FOUNDRY
NO WATCHMAN LIGHT & POWER ELECTRIC
DEC. 1909
GRANDISLAND
NEB.
OSCAR WELLS & CO.
GRAIN ELEVATOR
CAPCY 20,000 BUS.
BUILT 1898
NOT CRIBBED.
COAL
OFFICE
SCALES
PLATFORM DRIVE
GRANARY
FREIGHT SHED
C.B. & Q. R.R. STATION
BRICK PLATFORM
CHICAGO, BURLINGTON & QUINCY R. R.
4" W. PIPE
6" W. PIPE
N. PLUM
N. VINE
80 ft wide
N. OAK
80 ft wide
N. KIMBALL
AV.
5 ST.
E. 7TH
E. 6TH
E. 5TH
E. 4TH
B.&M. HOTEL
FIRE DEP'T HOSE NO. 2
HOOK HOSE CART
SOUTH MADISON AVE.
Boarding
CONGL CHURCH
FURNACE
F.H. BOX
D.H.
Scale of Feet.
30 40 30 20 10 0 50 100 150