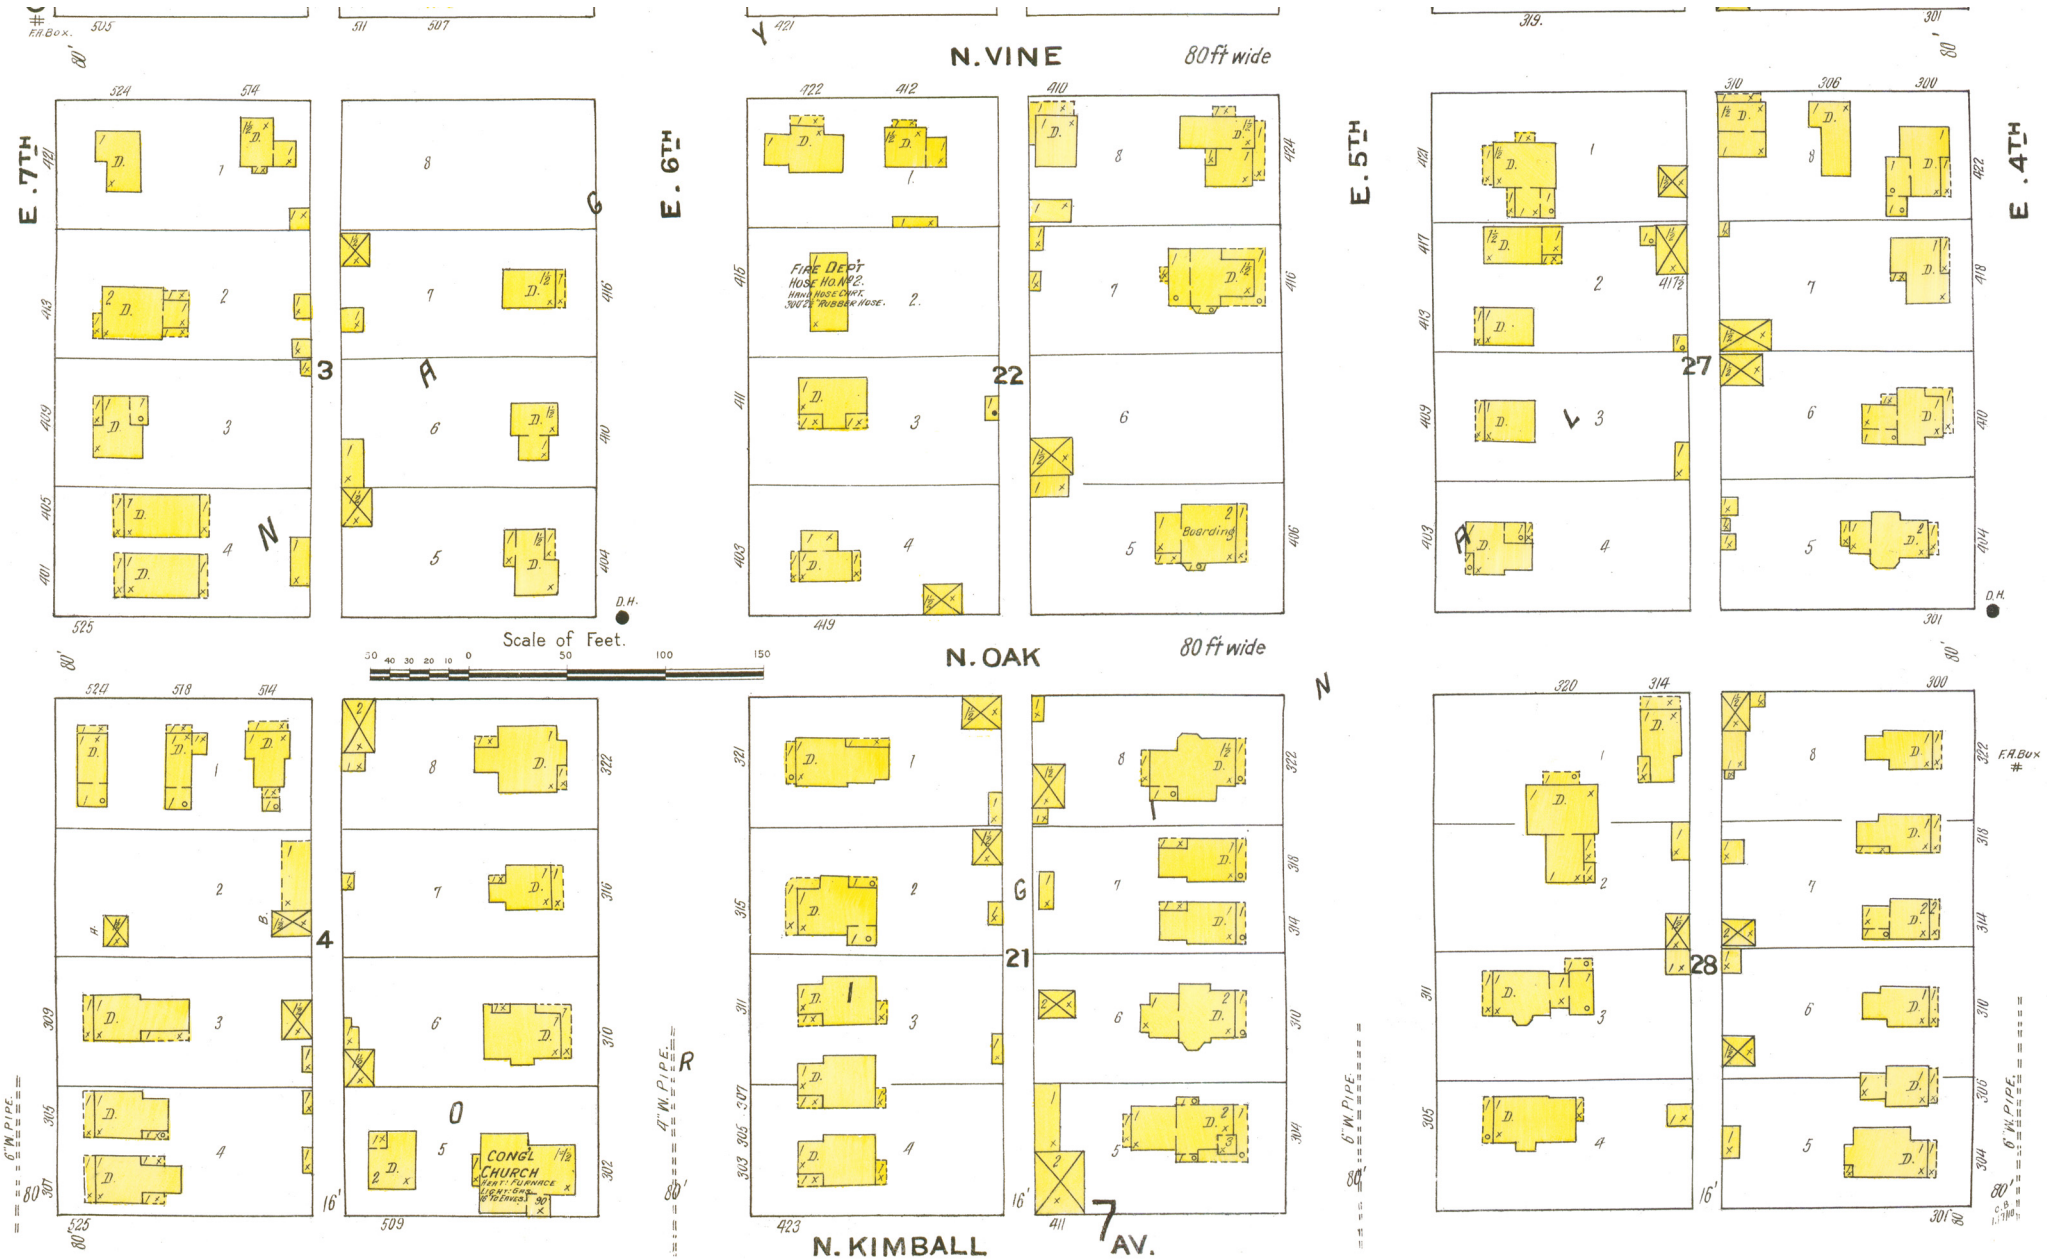
E. 7TH
E. 6TH
E. 5TH
E. 4TH
N. VINE
80 ft wide
N. OAK
80 ft wide
N. KIMBALL AV.
FIRE DEPT HOSE No. NO 2.
CONGL CHURCH
Boarding
D.H.
Scale of Feet.
F.A. Box #
6" W. PIPE
4" W. PIPE