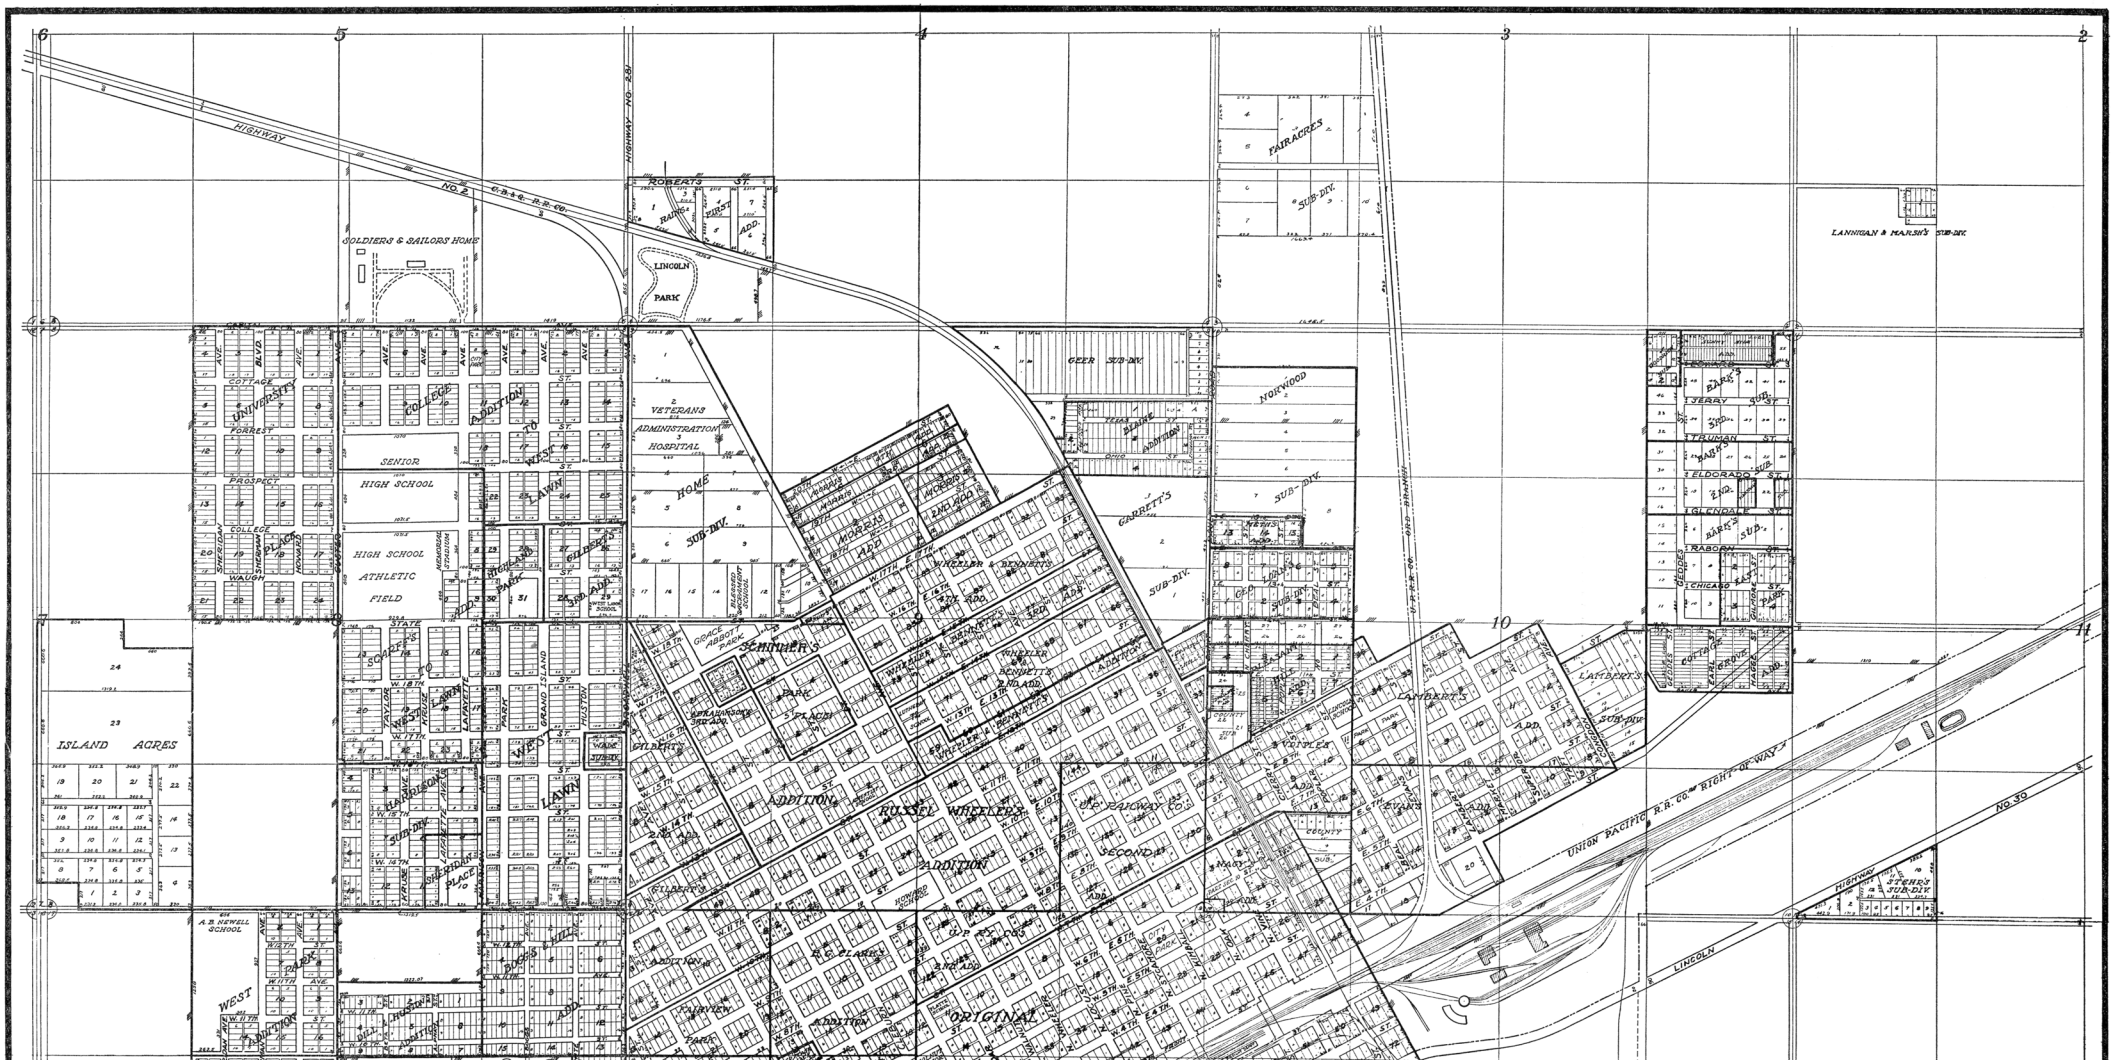
HIGHWAY NO. 2
C.B.&Q. R.R. CO.
HIGHWAY NO. 281
SOLDIERS & SAILORS HOME
ROBERTS ST.
LINCOLN PARK
VETERANS ADMINISTRATION HOSPITAL
HOME SUB-DIV.
SENIOR HIGH SCHOOL
HIGH SCHOOL ATHLETIC FIELD
ISLAND ACRES
A.B. NEWELL SCHOOL
WEST LAWN
GEER SUB-DIV.
NORWOOD SUB-DIV.
GARRETT'S SUB-DIV.
FAIRACRES SUB-DIV.
LANNIGAN & MARSH'S SUB-DIV.
SCHUMER'S PARK PLACE
RUSSEL WHEELER'S ADDITION
ORIGINAL
SECOND
LAMBERT'S ADD.
LAMBERT'S SUB-DIV.
STEHR'S SUB-DIV.
UNION PACIFIC R.R. CO. RIGHT-OF-WAY
HIGHWAY NO. 30
LINCOLN