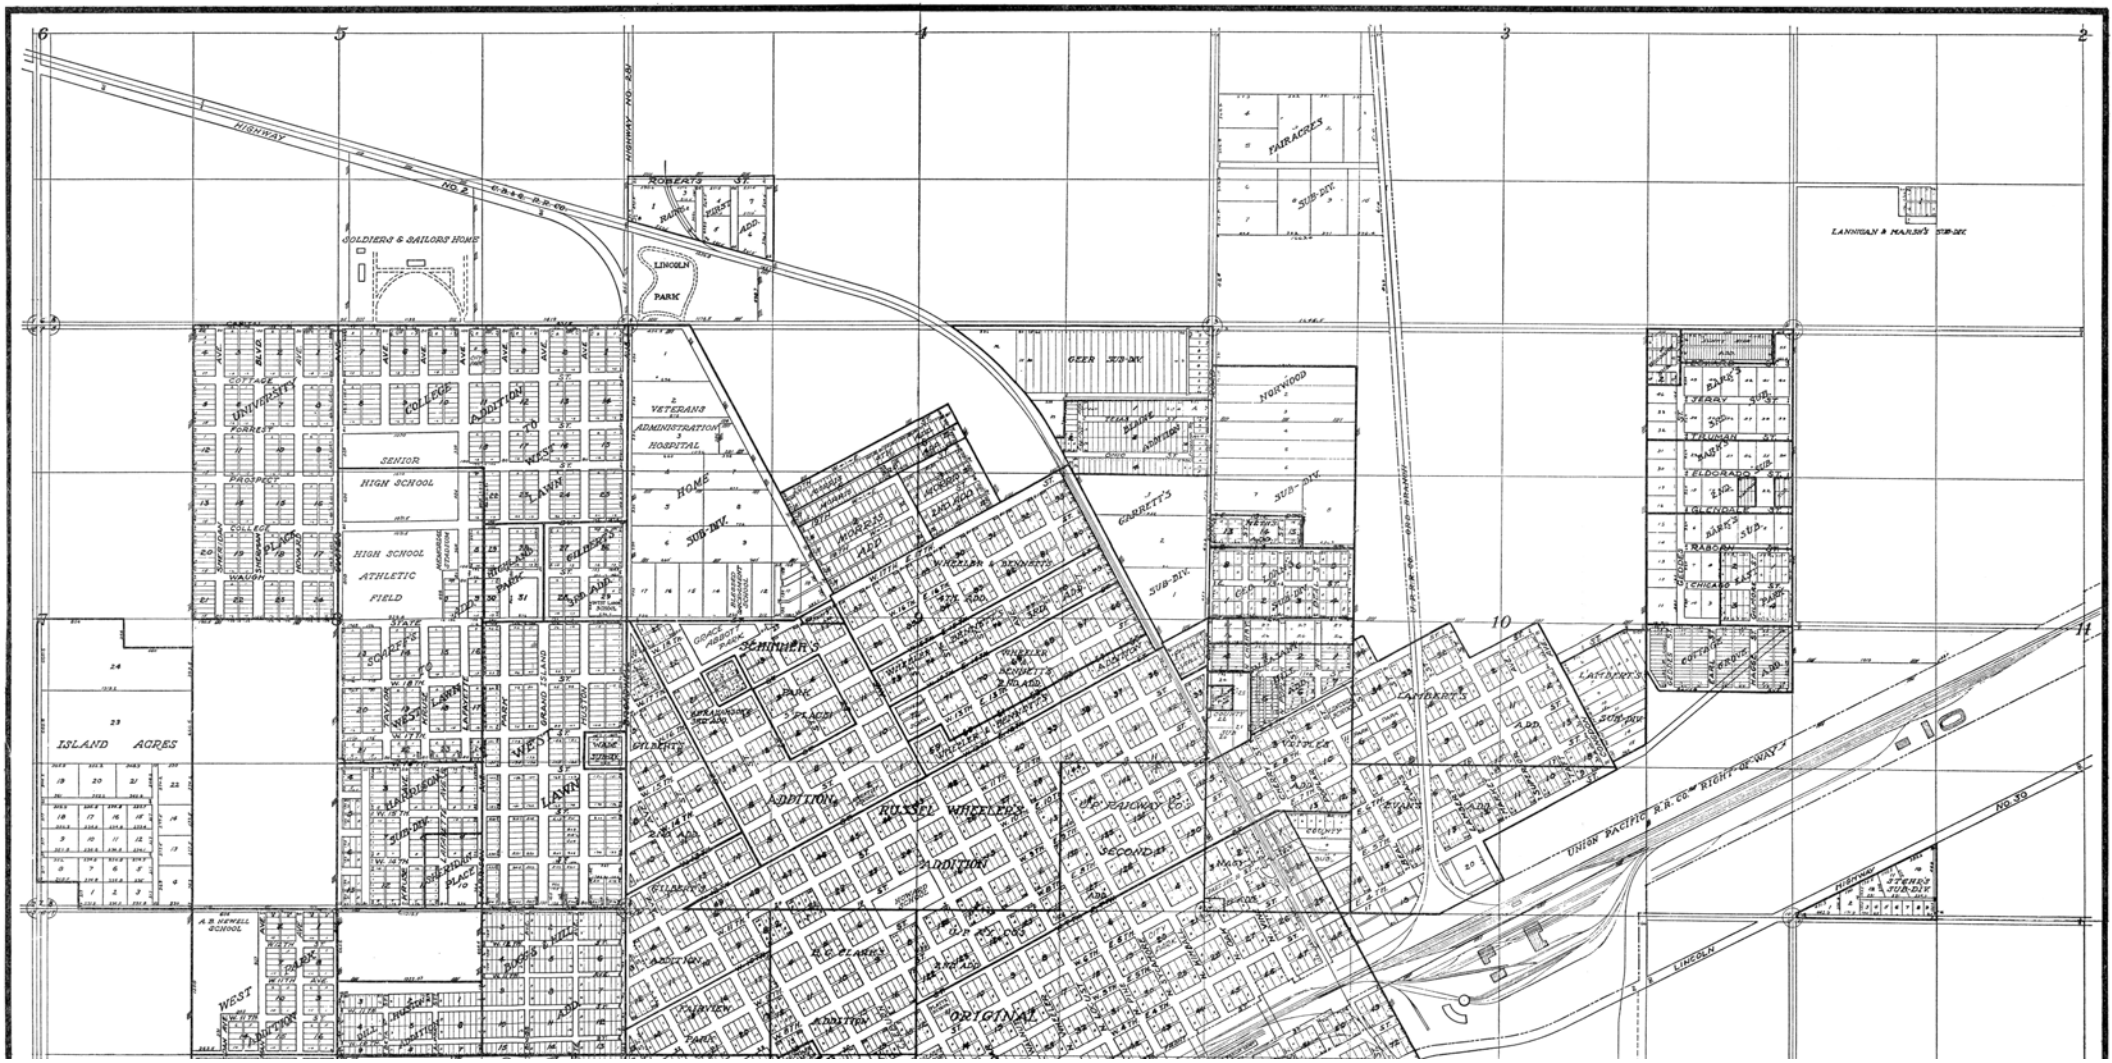
HIGHWAY NO. 2
C.B.&Q. R.R. CO.
HIGHWAY NO. 281
SOLDIERS & SAILORS HOME
ROBERTS ST.
LINCOLN PARK
FAIRACRES SUB-DIV.
LANNIGAN & MARSH'S SUB-DIV.
GEER SUB-DIV.
NORWOOD SUB-DIV.
GARRETT'S SUB-DIV.
VETERANS ADMINISTRATION HOSPITAL HOME SUB-DIV.
UNIVERSITY
COLLEGE ADDITION TO WEST LAWN
SENIOR HIGH SCHOOL
HIGH SCHOOL ATHLETIC FIELD
MORRIS ADD.
WHEELER & BENNETT'S
SCHIMMER'S PARK PLACE
GRACE ABBOTT PARK
ISLAND ACRES
WEST LAWN
HARRISON'S SUB-DIV.
SHERIDAN PLACE
GILBERT'S
ADDITION
RUSSEL WHEELER'S ADDITION
U.P. RAILWAY CO'S SECOND
LAMBERT'S ADD.
LAMBERT'S SUB-DIV.
UNION PACIFIC R.R. CO. RIGHT-OF-WAY
NO. 30
HIGHWAY
STEHR'S SUB-DIV.
LINCOLN
A.B. HEWELL SCHOOL
WEST PARK
FAIRVIEW PARK
ORIGINAL
ADDITION
6
5
4
3
2
10
11