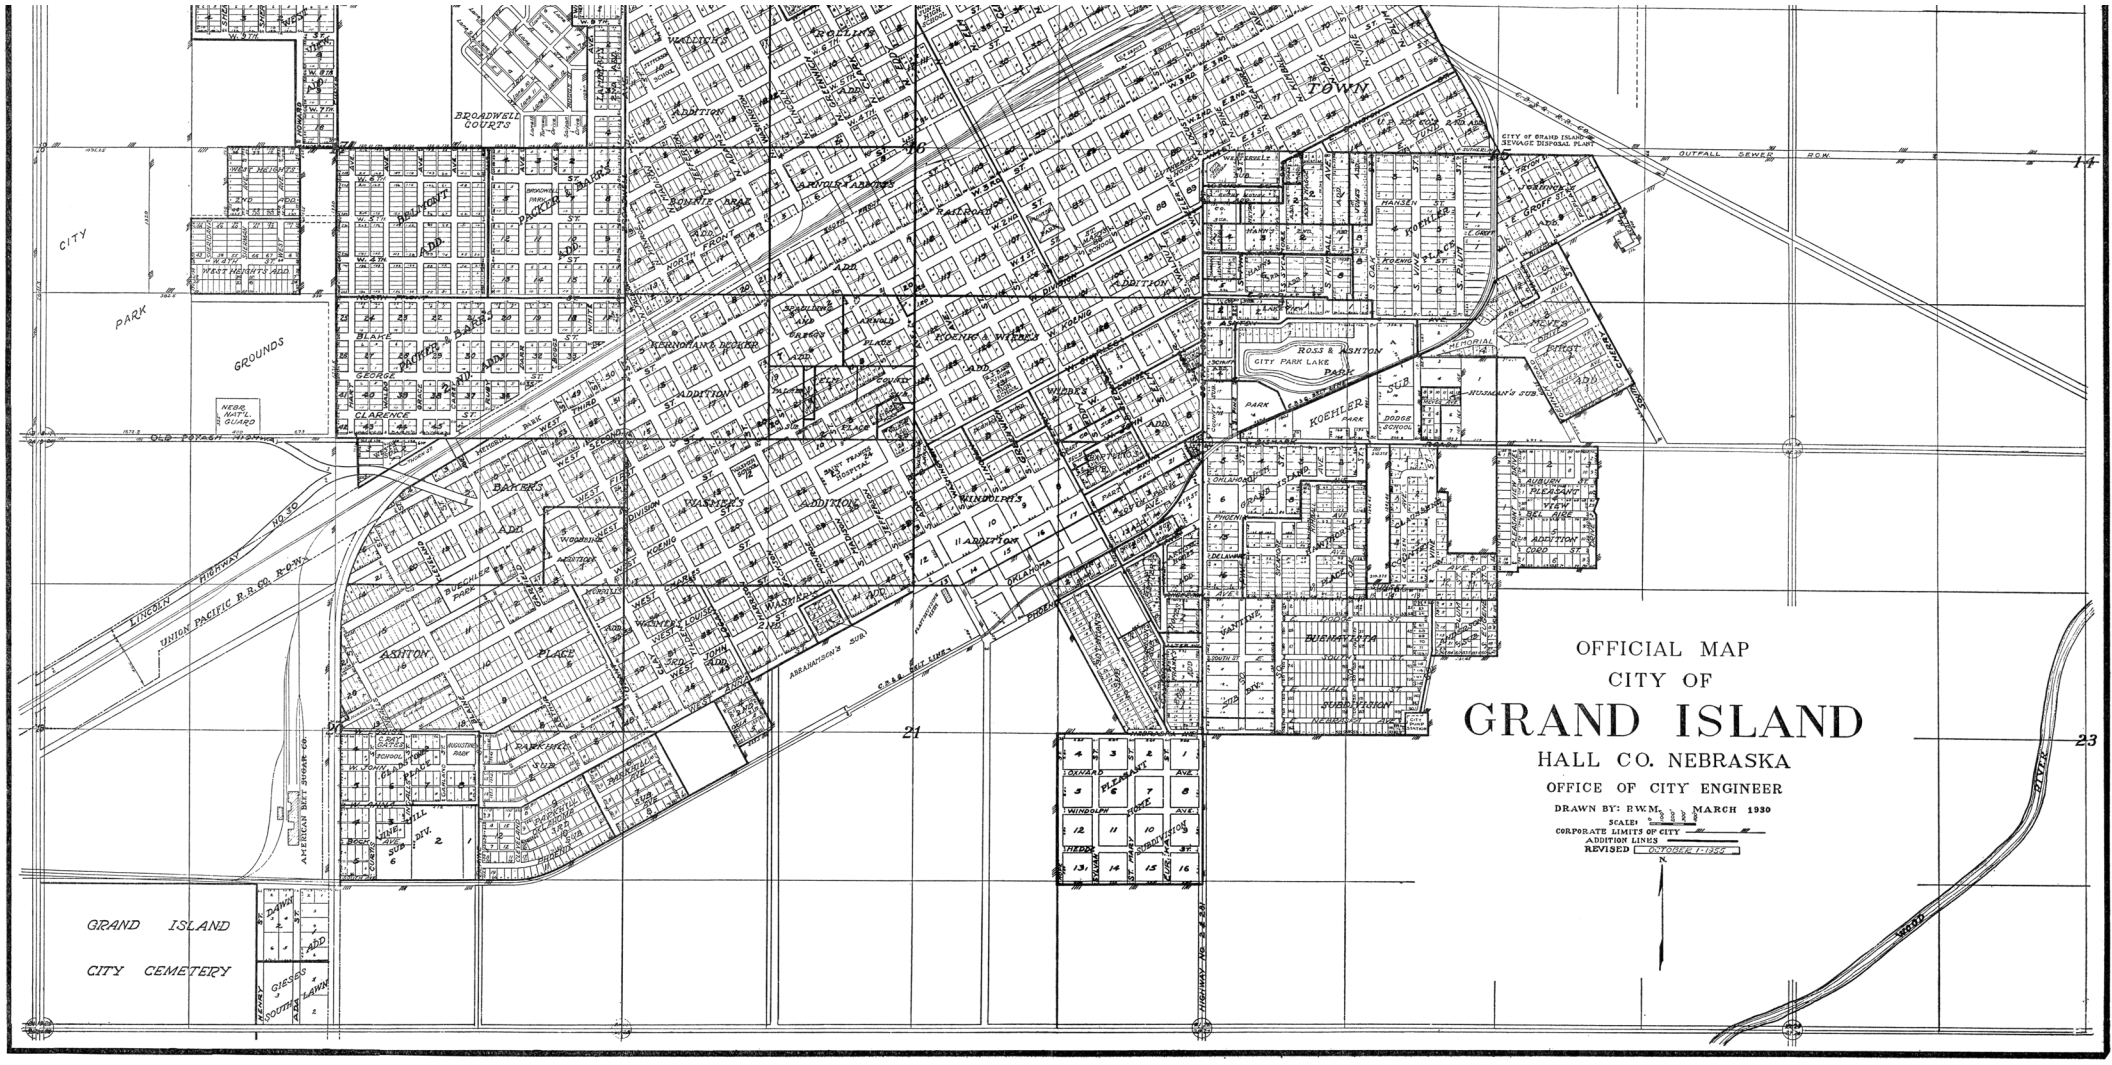
OFFICIAL MAP
CITY OF
GRAND ISLAND
HALL CO. NEBRASKA
OFFICE OF CITY ENGINEER
DRAWN BY: R.W.M. MARCH 1930
SCALE:
CORPORATE LIMITS OF CITY
ADDITION LINES
REVISED OCTOBER 1-1955
N.
CITY PARK GROUNDS
GRAND ISLAND CITY CEMETERY
TOWN
BROADWELL COURTS
CITY OF GRAND ISLAND SEWAGE DISPOSAL PLANT
OUTFALL SEWER R.O.W.
ROSS & ASHTON PARK
CITY PARK LAKE
KOEHLER SUB.
BUENAVISTA SUBDIVISION
ASHTON PLACE
BAKER'S ADD.
WASMER'S ADDITION
WINDOLPH'S ADDITION
KOENIG & WIEBE'S ADD.
ARNOLD'S ADDITION
ROLLINS
WALLICK'S
BOHNIE BRAE ADD.
PACKER & BAIR'S ADD.
BELMONT ADD.
KERNOHAN & DECKER ADDITION
ABRAHAMSON'S SUB.
PARKHILL SUB.
PLEASANT HOME SUBDIVISION
AUBURN PLEASANT VIEW SEC. FIRE ADDITION
LINCOLN HIGHWAY NO. 30
UNION PACIFIC R.R. CO. R.O.W.
AMERICAN BEET SUGAR CO.
WOOD RIVER
14
15
16
20
21
23