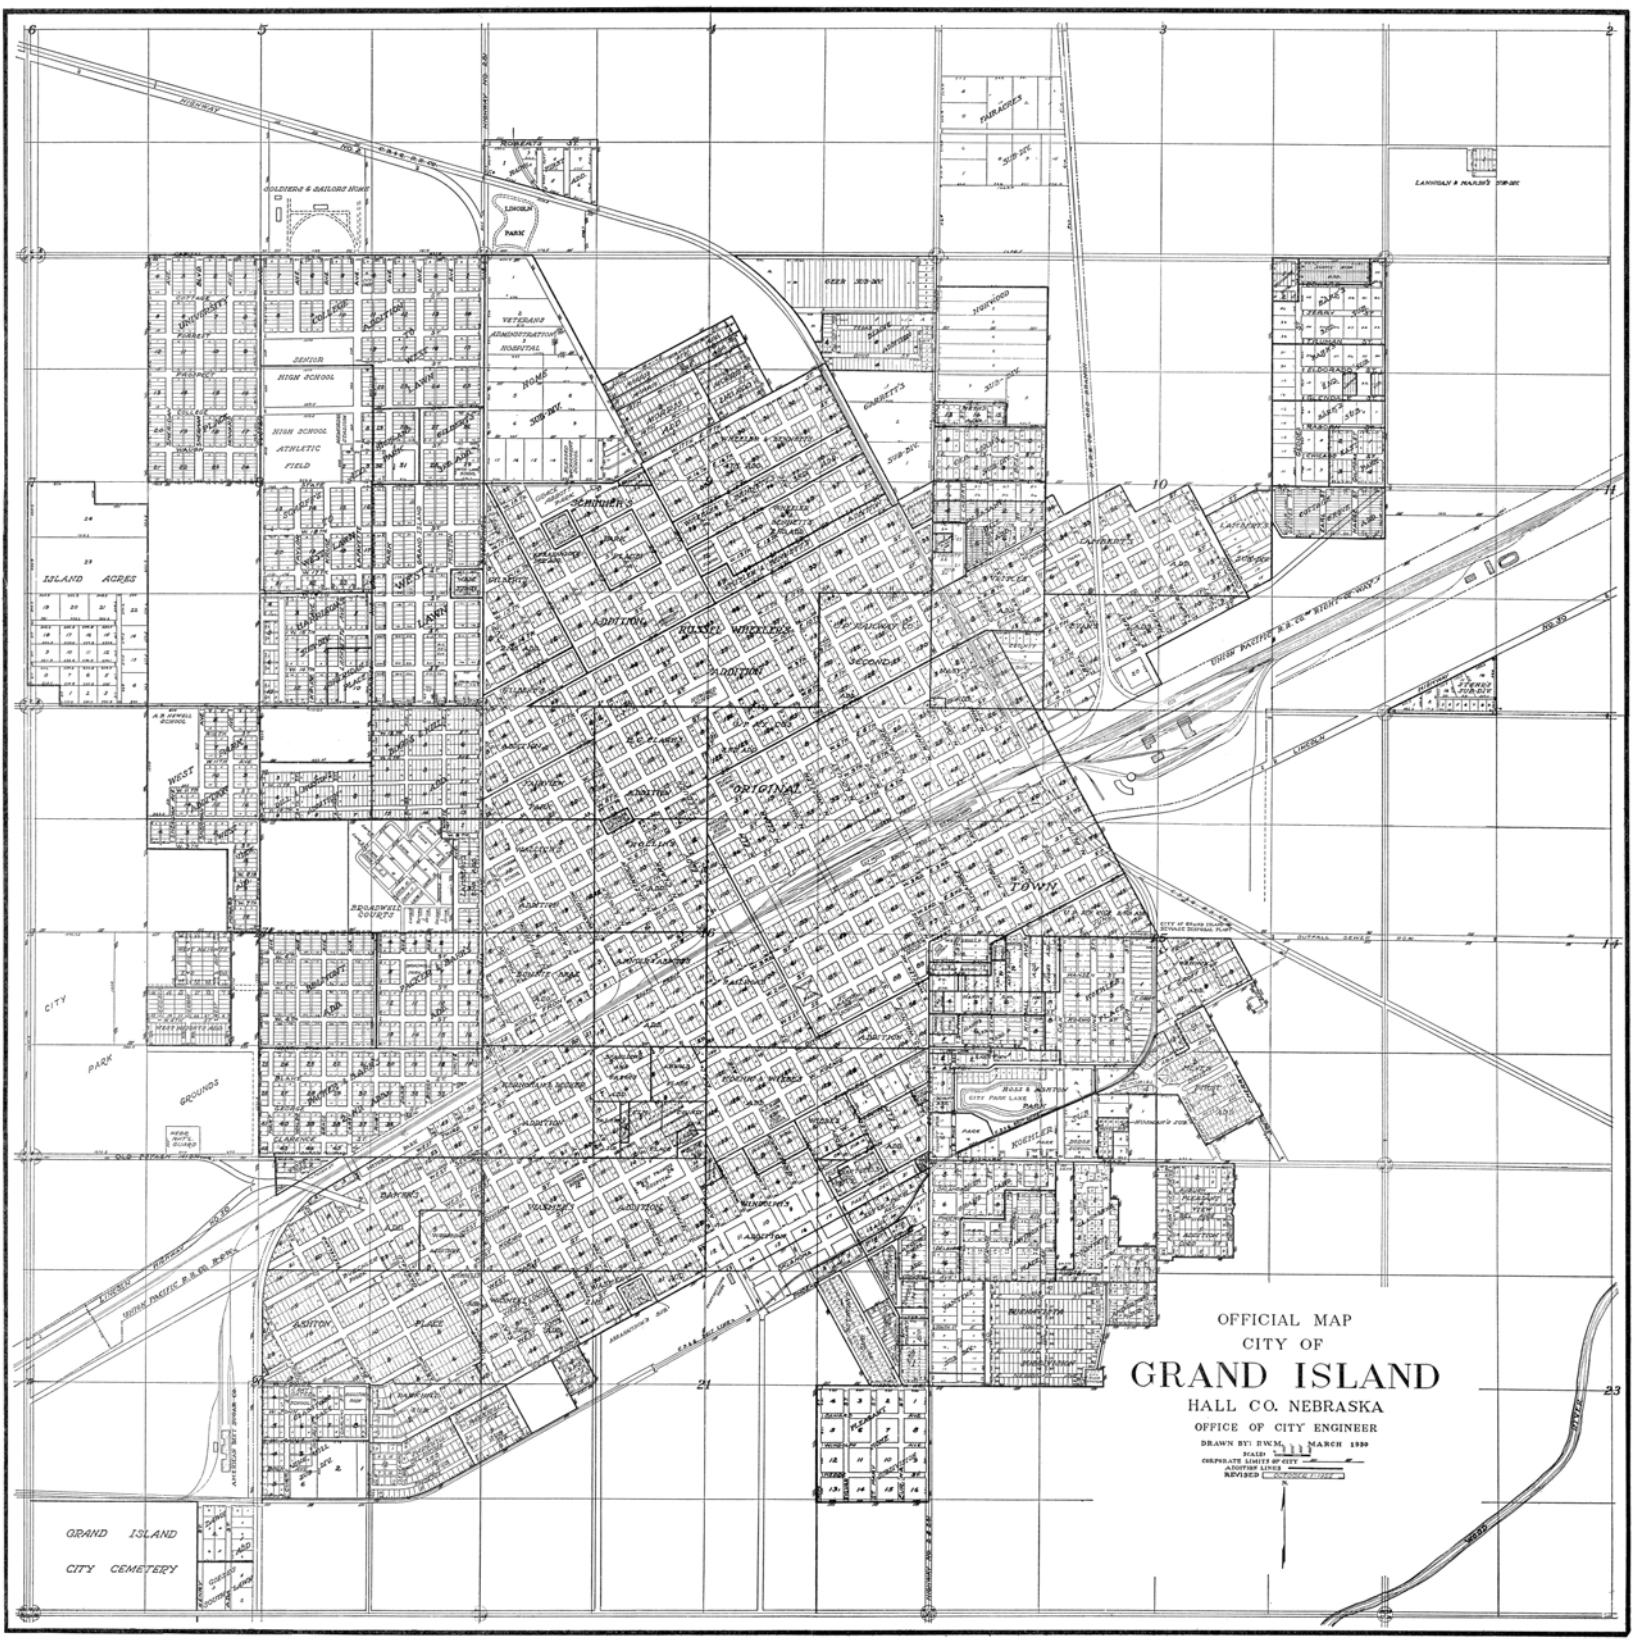
OFFICIAL MAP
CITY OF
GRAND ISLAND
HALL CO. NEBRASKA
OFFICE OF CITY ENGINEER
DRAWN BY: RWM MARCH 1939
SCALE:
CORPORATE LIMITS OF CITY
ADDITION LINES
REVISED
ISLAND ACRES
CITY PARK GROUNDS
GRAND ISLAND CITY CEMETERY
ORIGINAL TOWN
RUSSEL WHEELER'S ADDITION
SCHUYLER'S ADDITION
BROADWELL COURTS
SENIOR HIGH SCHOOL
HIGH SCHOOL ATHLETIC FIELD
VETERANS ADMINISTRATION HOSPITAL
SOLDIERS & SAILORS HOME
LINCOLN PARK
UNION PACIFIC R.R. CO. RIGHT OF WAY
LINCOLN HIGHWAY NO. 30
WOOD RIVER